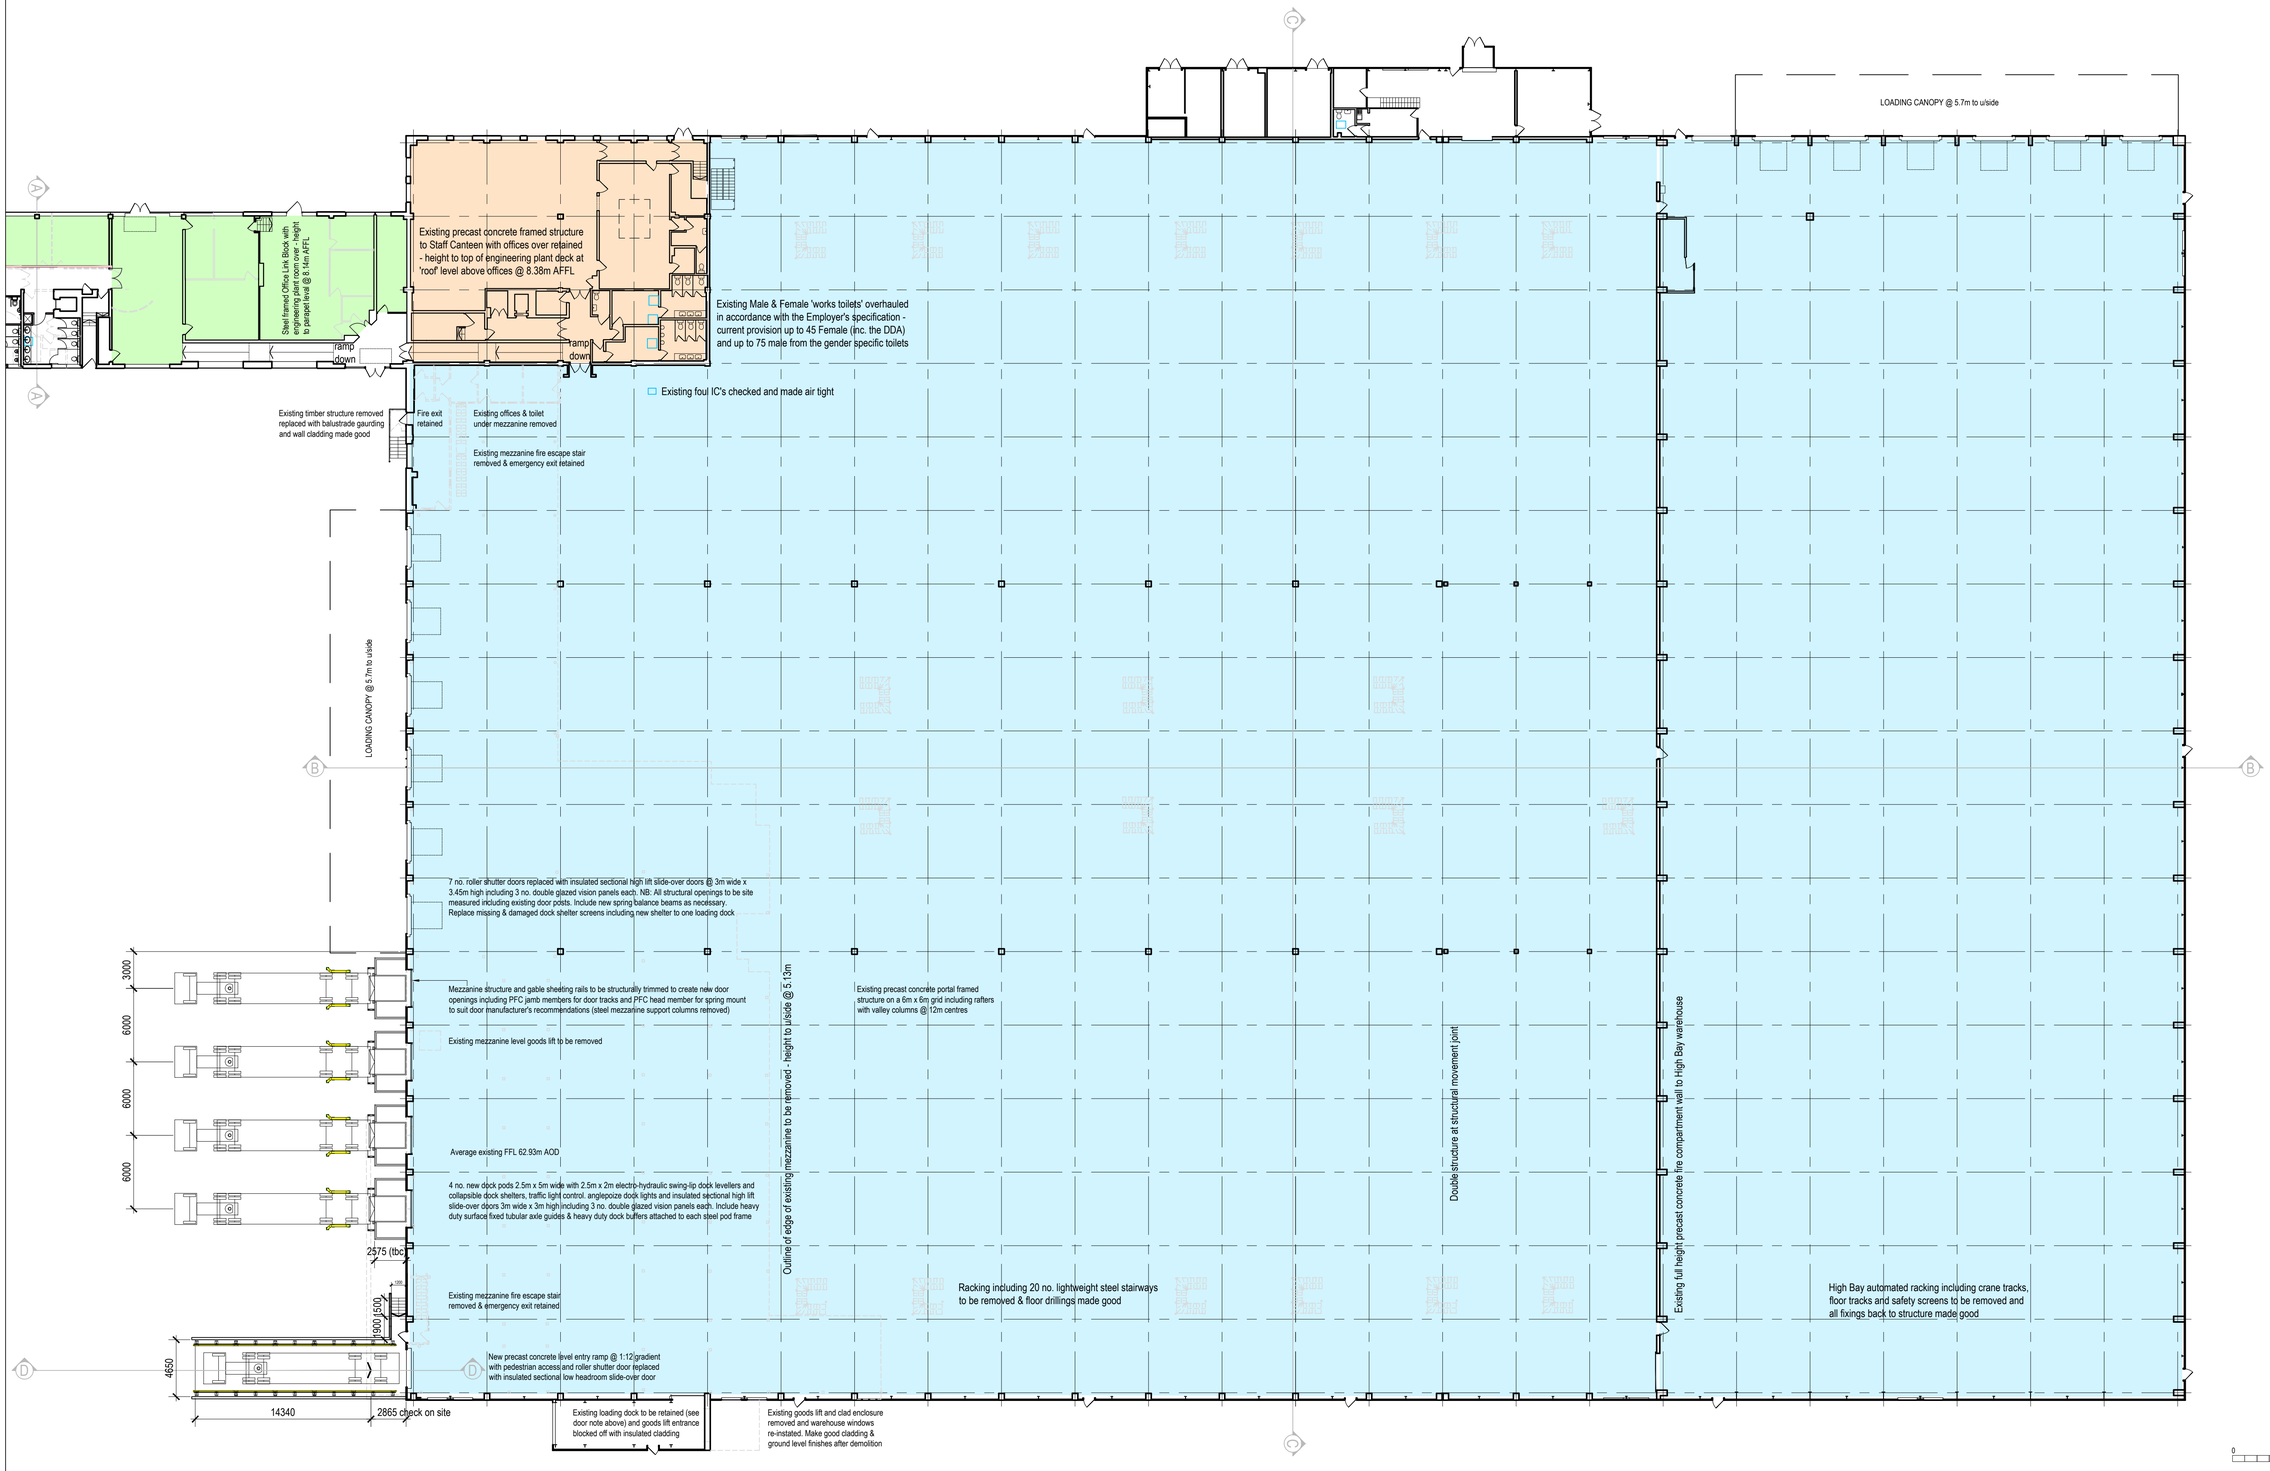

0 5m 10m SCALE 1:250

N

WAREHOUSE PLAN SHOWING PROPOSED LOADING DOCKS

Main Warehouse Gross Internal Area (GIA) 9.987m²
High Bay Warehouse Gross Internal Area (GIA) 4,370m²
Warehouse Offices G Flr. Gross Internal Area (GIA) 436m²
Warehouse Offices F Flr. Gross Internal Area (GIA) 437m²
TOTAL Gross Internal Area (GIA) 15,230m² (163,934 ft²)

NB: Areas exclude outbuildings, external loading docks and Engineering Plant spaces (areas not coloured blue)

Rev	Date/Checked
P3: Issued for Planning Approval. Setting out dimensions added.	10.03.16 RH
P2: Mezzanine to be removed & new dock pod locations adjusted to suit.	07.03.16 RH
P1: First Issue	29.02.16 RH

pHp architects

The Old Rectory Rectory Lane Milton Malsor
NORTHAMPTON NN7 3AQ
t: +44 (0)1604 858916 f: +44 (0)1604 859123
www.peter-haddon.com

THE HOUGHTON CENTRE, PLOTS 78 & 78
SALTHOUSE ROAD, BRACKMILLS ESTATE
NORTHAMPTON for GOODMAN

PROPOSED WAREHOUSE PLAN

Issue Purpose: PLANNING APPROVAL
Drawn by: RH
Checked by:
Scale @ A1: 1:250
Date: FEB 2016
CAD ref: SK010
Dwg no.: SK018
Rev: P3

Copyright reserved. Dimensions to be checked on site. Discrepancies to be reported before proceeding